RUUKKI		Contents of drawing Fixing of Ruukki nSPD WE panel with reinforced concrete column. Horizontal panel arrangement.	
Date	Rev. date .	Work nr. M35/S29	Drw. nr. Rev. -
Drawn by Ruukki	Rev. .		
Scale 1:2	Building .		File nr. P2021/001-00036

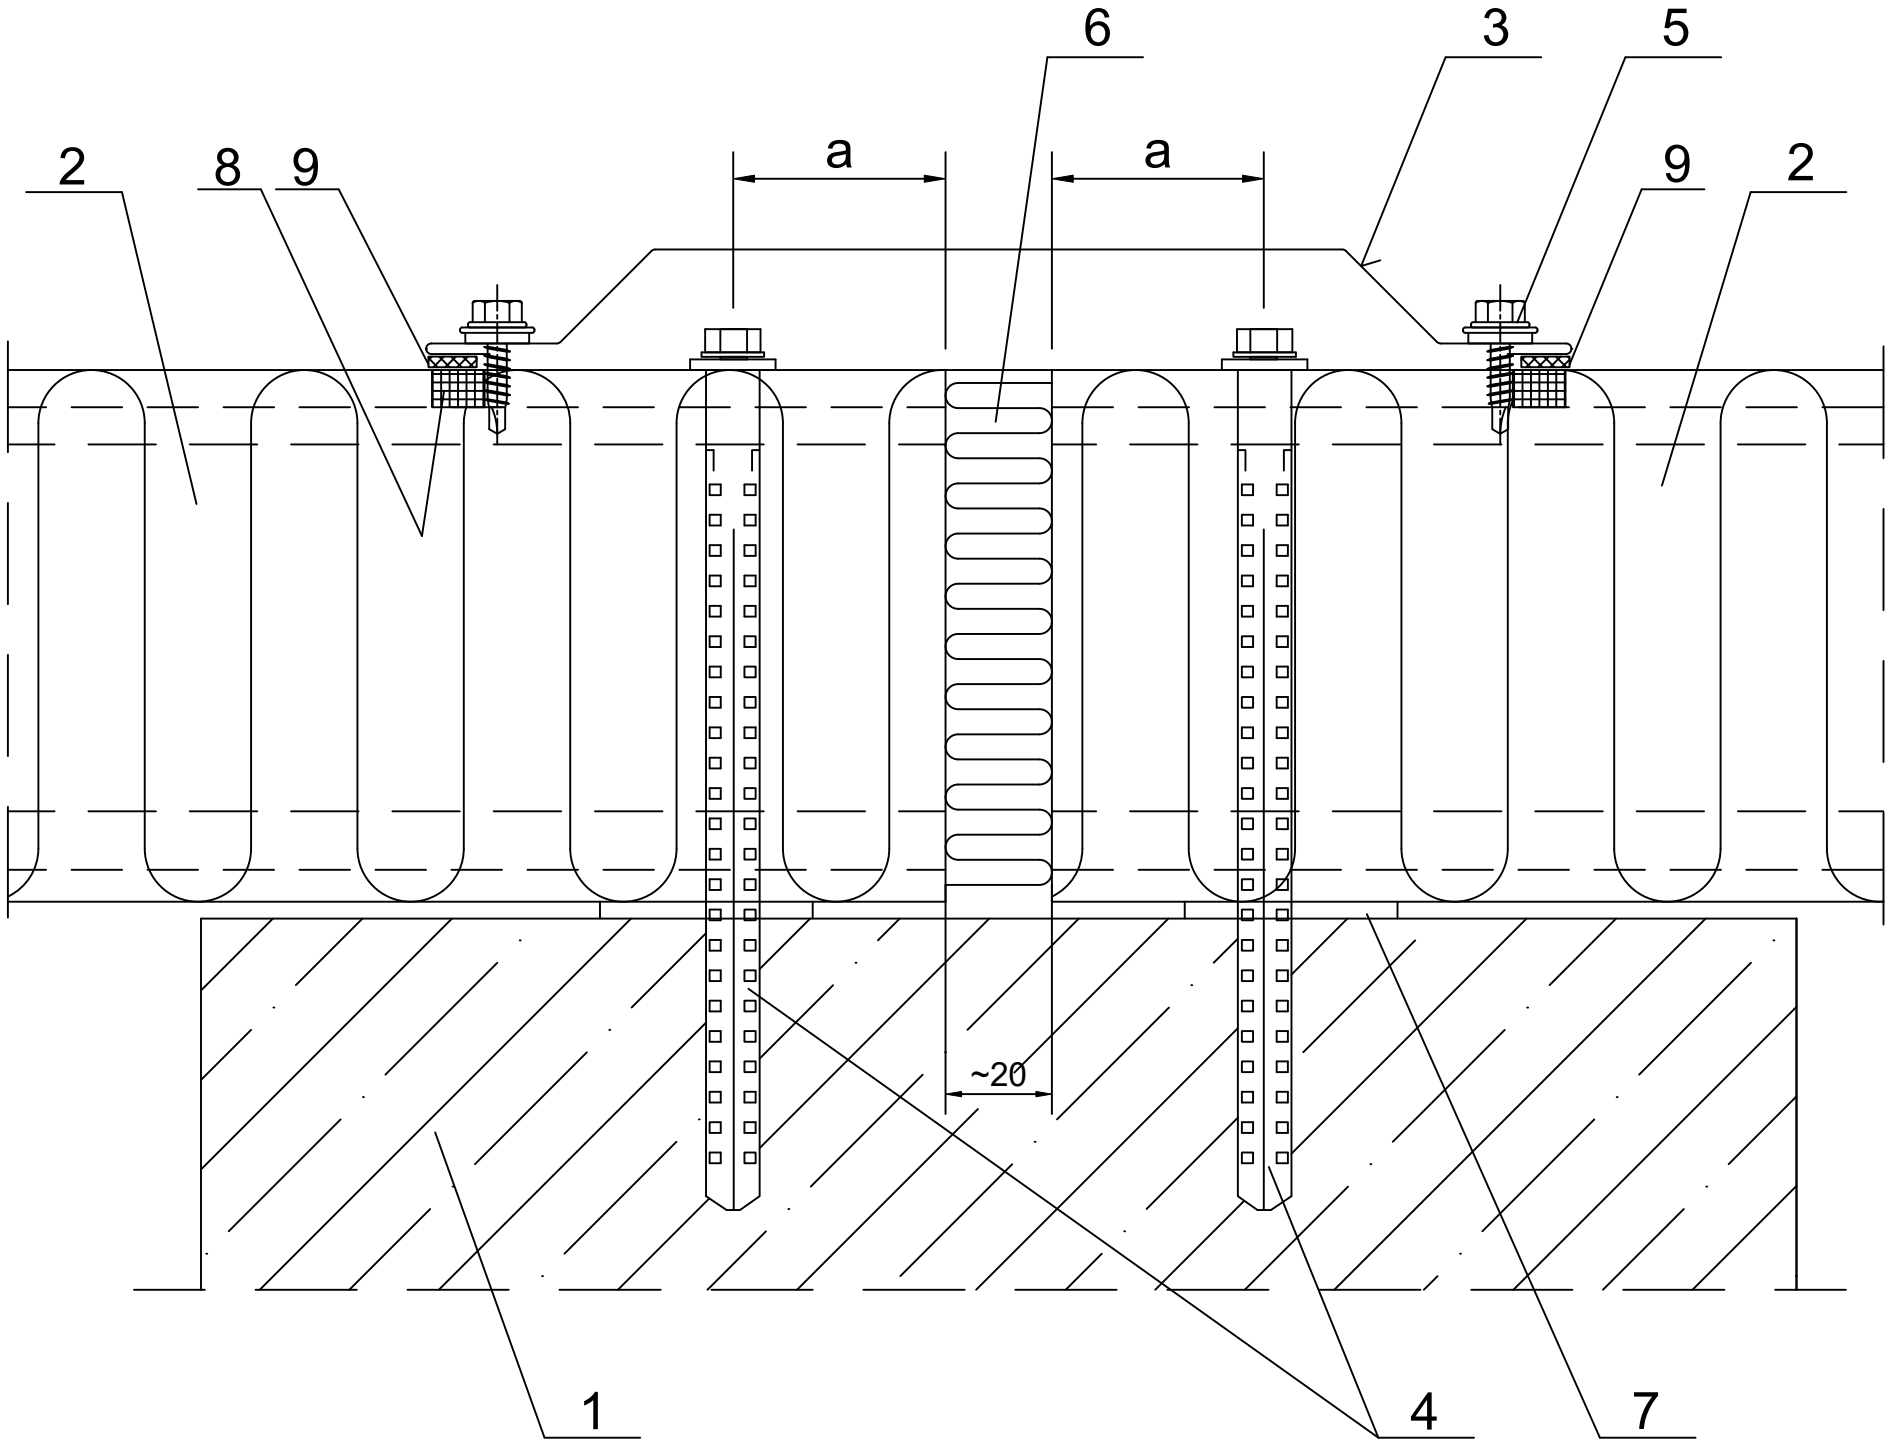

1. Reinforced concrete column.
2. Ruukki nSPD WE.
3. EA1B16 joint flashing.
4. Fastener with Ø19 washer for concrete.
5. L03 fastener (every 500 mm).
6. Loose mineral wool.
7. 4x20 PE self-adhesive sealant.
8. Permamently elastic sealing compound in panel joint .
9. 2x10 PE self-adhesive sealant.

panel thickness [mm]	min. distance from the panel edge "a" [mm]
< 150	30
≥ 150	40

Copyright © Ruukki Corporation.