RUUKKI		Contents of drawing Fixing of Ruukki nSPD WE panel with steel column, end support. Horizontal panel arrangement.	
Date	Rev. date .	Work nr. M35/S32	Drw. nr. Rev. -
Drawn by Ruukki	Rev. .		
Scale 1:2	Building .		File nr. P2021/001-00036

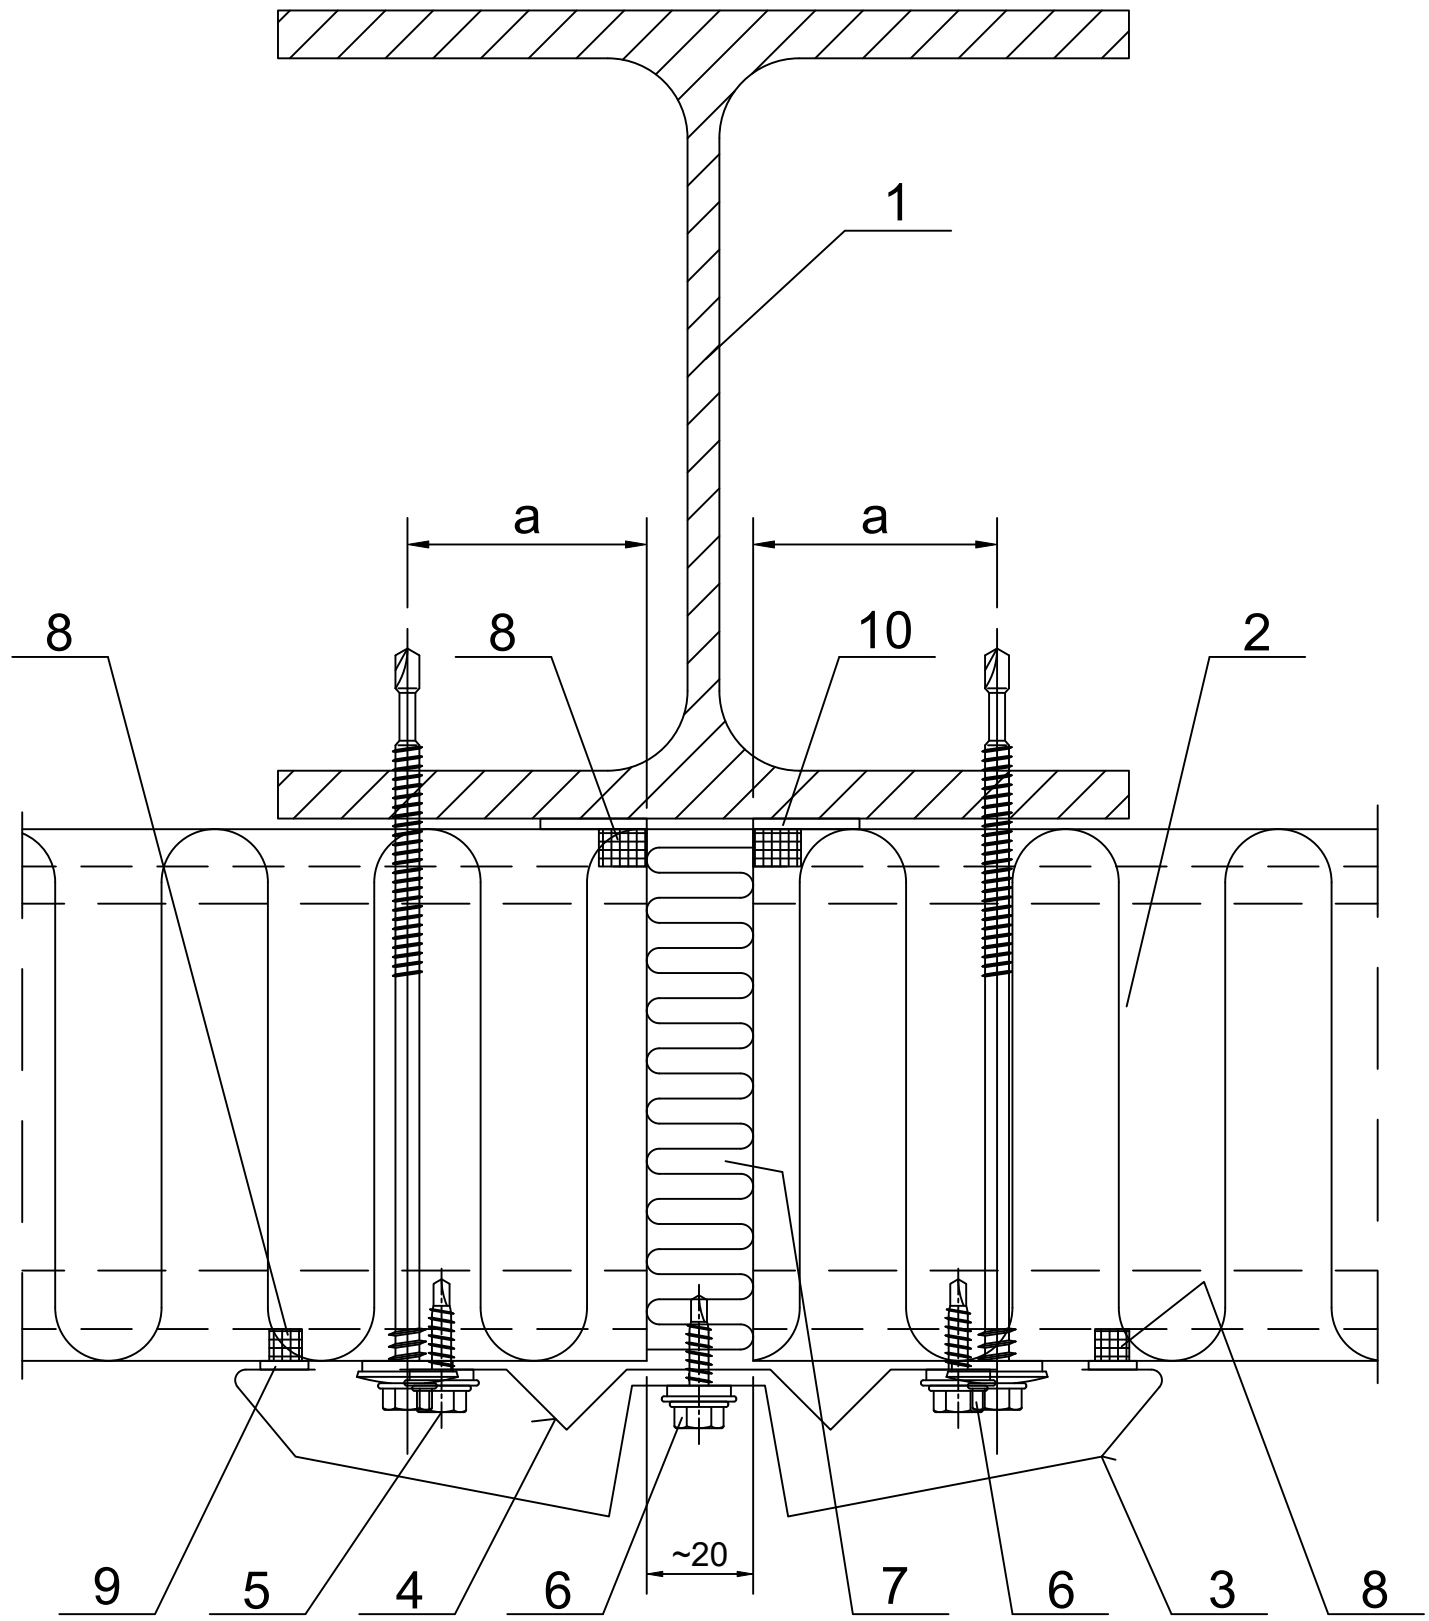

1. Steel column acc. to engineering design of the structure.
2. Ruukki nSPD WE.
3. L03 fastener.
4. Panel fastener for hot-rolled sheeting rail or for cold-bent sheeting rail..
5. EA1B40 joint flashing (max. length of 3000 mm).
6. EA1B41 assembly flashing (L=100 mm, every 300 mm).
7. Loose mineral wool.
8. Permamently elastic sealing compound in panel joint .
9. 4x10 PE self-adhesive sealant.
10. 4x20 PE self-adhesive sealant.

panel thickness [mm]	min. distance from the panel edge "a" [mm]
< 150	30
≥ 150	40

Copyright © Ruukki Corporation.